SURFACES
MANUAL

ACTIVEFIT

ARTIFICIAL TURF

POST EXTENSION REQUIRED

FITNESS EQUIPMENT

ARTIFICIAL TURF

FINISH GRADE

3" COMPACTED AGGREGATED BASE

SONOTUBE

MINIMUM 12" DIAMETER TO A DEPTH OF 36"

36"

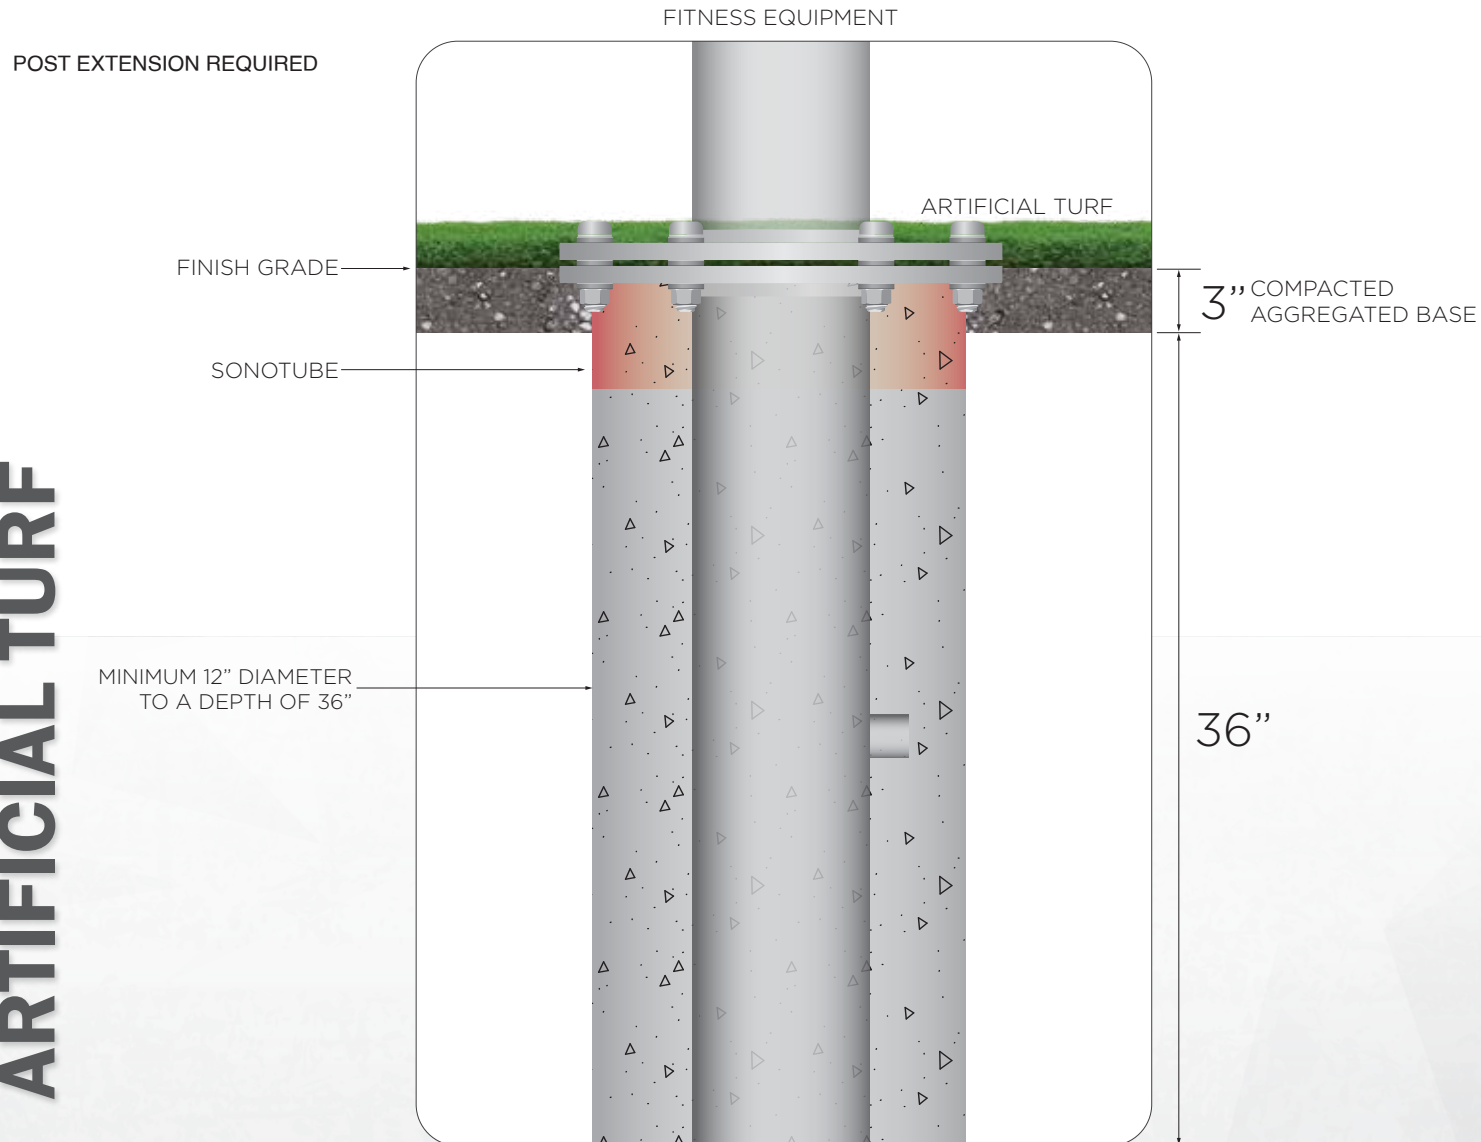**Safety Certified**

Cleanliness

Maintenance

Accessibility

Aesthetic

Install Cost

Lifetime Cost